FILTREXX® SILTSOXX DETAIL

FILTREXX®SILTSOXX SECTION

USE FILTREXX SILTSOXX (OR APPROVED EQUAL). AVAILABLE THROUGH PROBARK, INC. PHONE: 978-352-7543 WEBSITE: WWW.PROBARK.COM

NOTES:
1. ALL MATERIALS TO MEET FILTREXX SPECIFICATIONS.
2. SILTSOXX COMPOST/SOIL/ROCK/SEED/FILL TO MEET APPLICATION REQUIREMENTS.
3. SILTSOXX DEPICTED IS FOR MINIMUM SLOPES. GREATER SLOPES MAY REQUIRE LARGER SOCKS PER ENGINEER.
4. COMPOST MATERIAL TO BE DISPERSED ON SITE, AS DETERMINED BY ENGINEER.

EROSION CONTROL
(Not to scale)

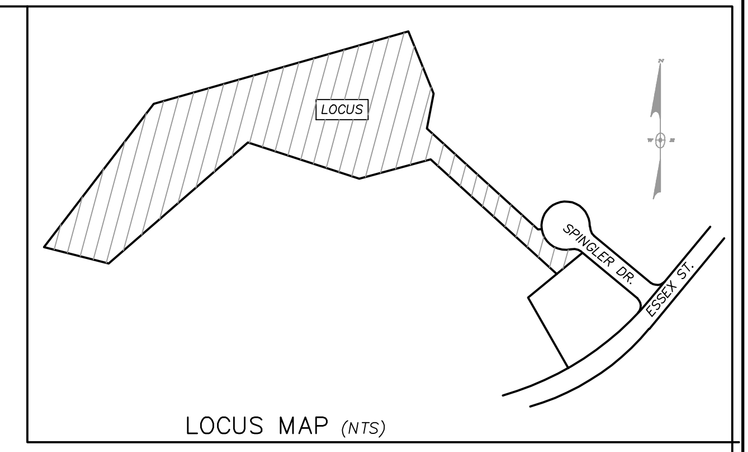

LOCUS MAP (NTS)

STORAGE CALCULATIONS BASED ON 1" OF RAINFALL					
LOCATION	WIDTH	LENGTH	DEPTH	REQ. VOLUME	PROVIDED VOLUME
(LEFT)	2.0'	140'	1.5'	163CF	168CF

VOID RATIO OF STONE (.40)

TRENCH DRAIN
(Not to scale)

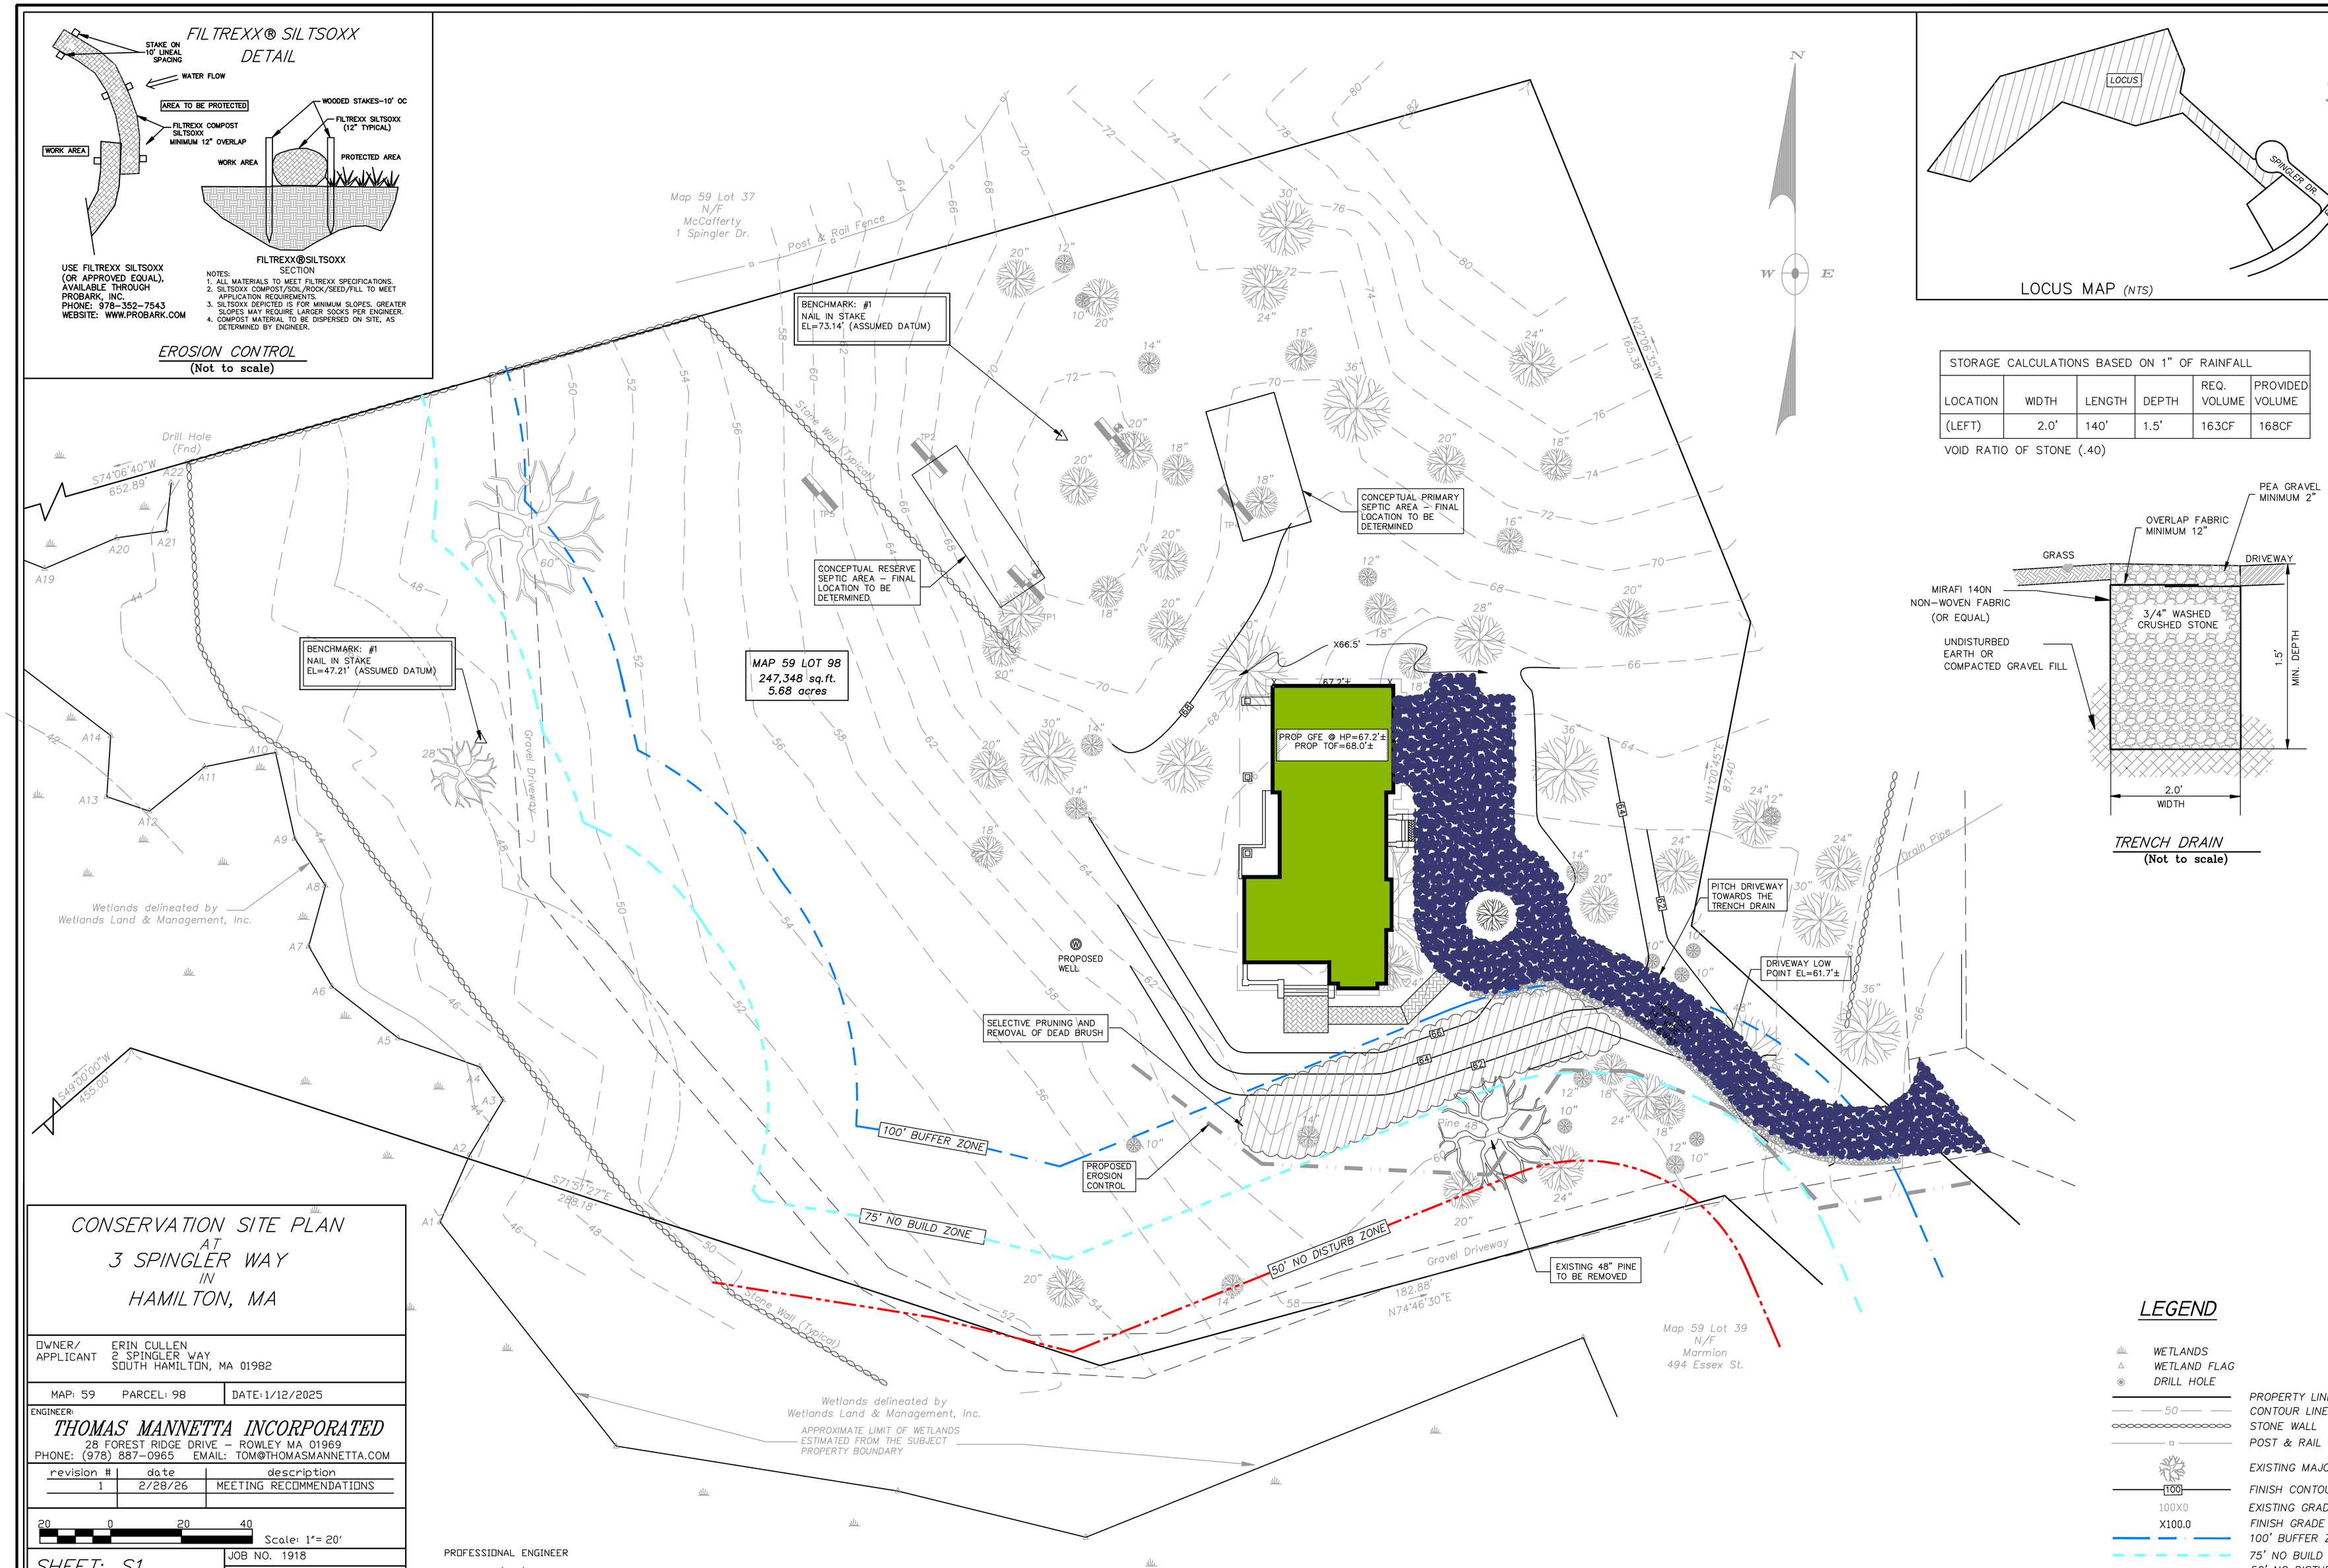

LEGEND

- WETLANDS
- WETLAND FLAG
- DRILL HOLE
- PROPERTY LINE
- 50 CONTOUR LINE
- STONE WALL
- POST & RAIL FENCE
- EXISTING MAJOR TREE
- 100 FINISH CONTOUR
- 100X0 EXISTING GRADE
- X100.0 FINISH GRADE
- 100' BUFFER ZONE
- 75' NO BUILD ZONE
- 50' NO DISTURB ZONE

CONSERVATION SITE PLAN
AT
3 SPINGLER WAY
IN
HAMILTON, MA

OWNER/ APPLICANT: ERIN CULLEN, 2 SPINGLER WAY, SOUTH HAMILTON, MA 01982

MAP: 59 PARCEL: 98 DATE: 1/12/2025

ENGINEER:
THOMAS MANNETTA INCORPORATED
28 FOREST RIDGE DRIVE – ROWLEY MA 01969
PHONE: (978) 887-0965 EMAIL: TOM@THOMASMANNETTA.COM

revision #	date	description
1	2/28/26	MEETING RECOMMENDATIONS

20 0 20 40 Scale: 1"= 20'

SHEET: S1

JOB NO. 1918

DEED REF: BK.41093 PG.163

PROFESSIONAL ENGINEER
Date: 2/28/2025