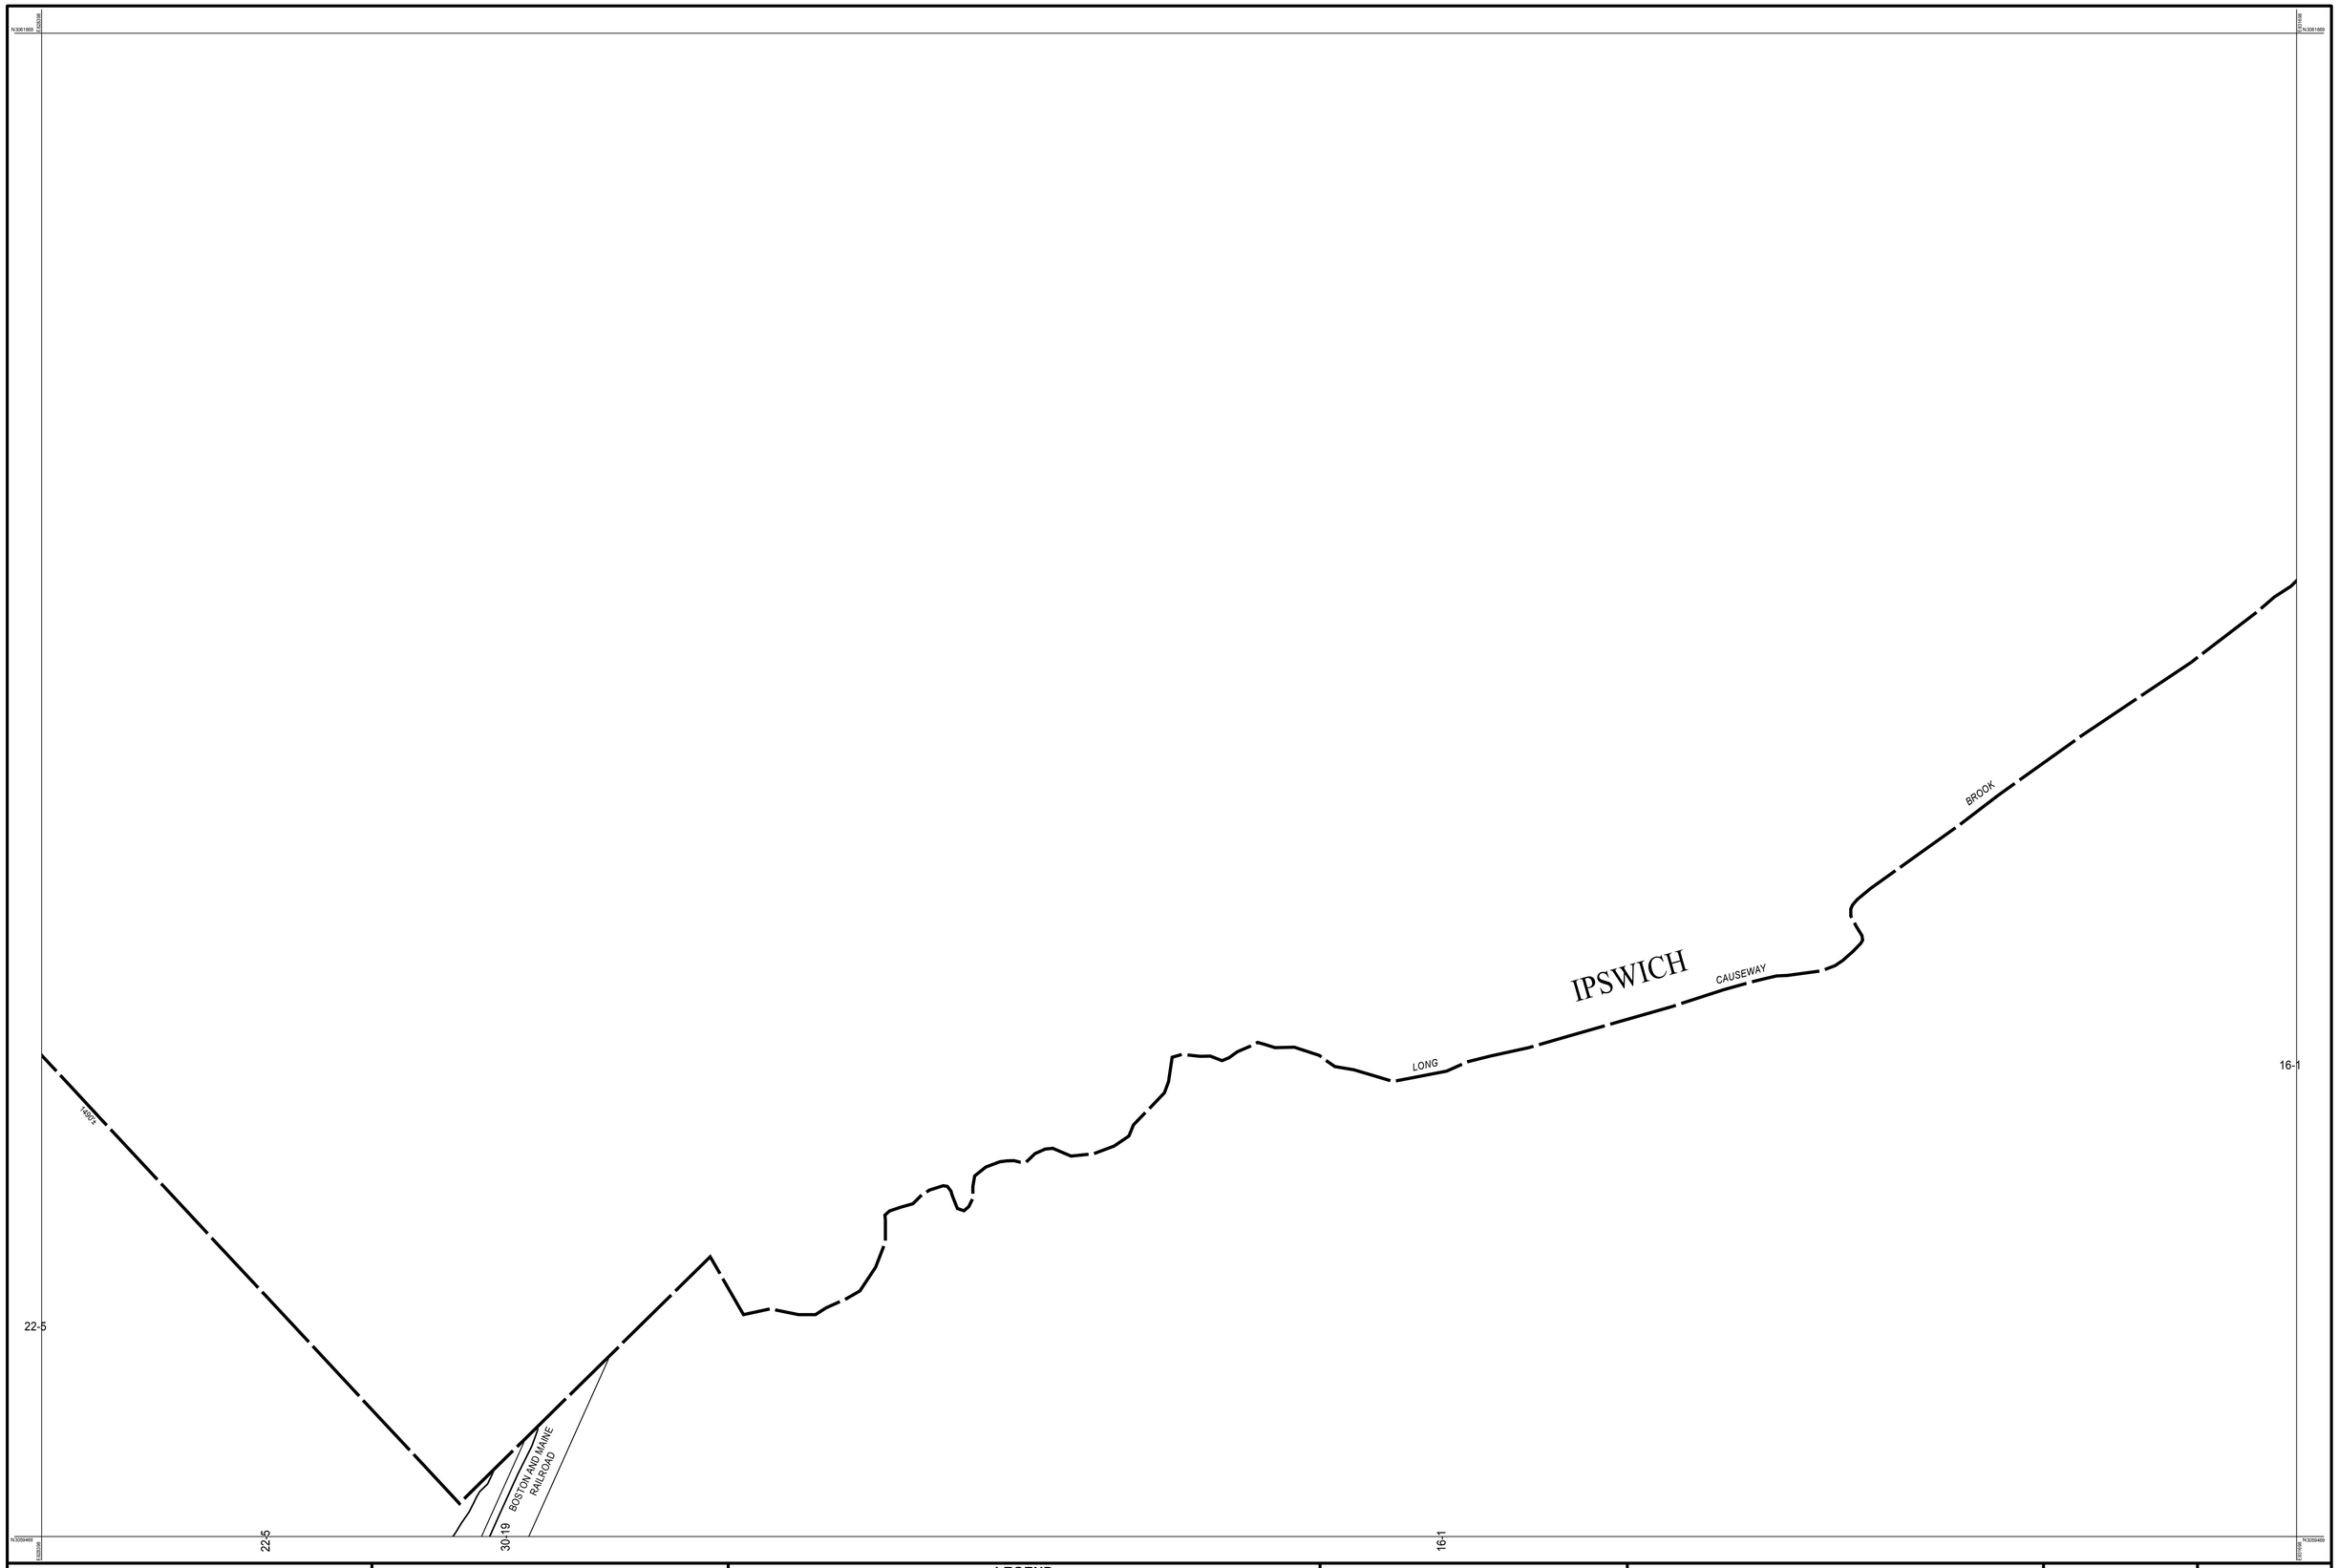

THIS MAP IS FOR ASSESSMENT PURPOSES. IT IS NOT VALID FOR LEGAL DESCRIPTION OR CONVEYANCE.

THE HORIZONTAL DATUM IS THE MASSACHUSETTS STATE PLANE COORDINATE SYSTEM, NAD 83.

ORIGINAL MAPS WERE PREPARED BY COL-EAST, BOSTON-PITTSFIELD.

REVISED & REPRINTED BY

CAI Technologies
Precision Mapping. Geospatial Solutions.
11 Pleasant Street, Littleton, NH 03561
800.322.4540 - www.cai-tech.com

LEGEND

PARCEL AREA	AC/SF	CONSERVATION RESTRICTION	CR
RECORD DIMENSION	100'	BUILDING/STREET NO	63
SCALED DIMENSION	100'±	RIGHT OF WAY/ACCESS	ROW
MATCH LINE	62-62	COMMON OWNERSHIP	
WATER	-W-	WETLANDS	

SCALE: 1" = 100'

FEET: 100 50 0 100 200 300

METERS: 25 12.5 0 25 50 75

REVISED TO: JANUARY 1, 2016

PROPERTY MAPS

HAMILTON

MASSACHUSETTS

INDEX DIAGRAM

8		9
14	15	16
22	23	24

GN

MAP NO.

15