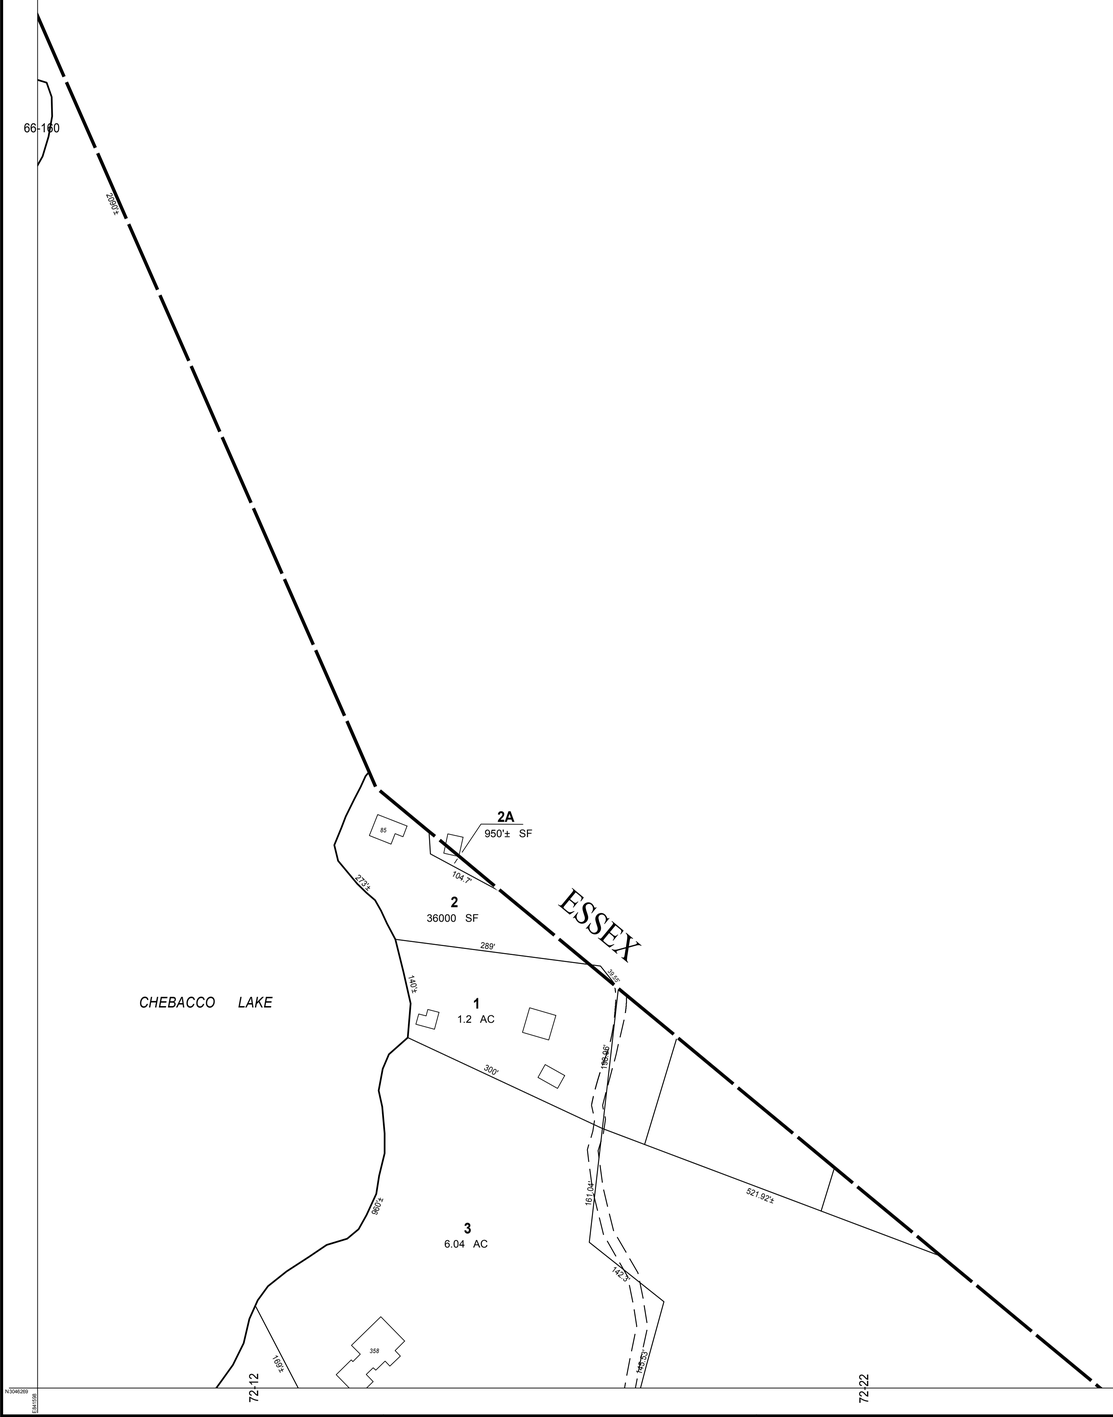

THIS MAP IS FOR ASSESSMENT PURPOSES. IT IS NOT VALID FOR LEGAL DESCRIPTION OR CONVEYANCE.

THE HORIZONTAL DATUM IS THE MASSACHUSETTS STATE PLANE COORDINATE SYSTEM, NAD 83.

ORIGINAL MAPS WERE PREPARED BY COL-EAST, BOSTON-PITTSFIELD.

REVISED & REPRINTED BY

CAI Technologies
Precision Mapping. Geospatial Solutions.
11 Pleasant Street, Littleton, NH 03561
800.322.4540 - www.cai-tech.com

LEGEND

PARCEL AREA - - - - - - - - - - - - - - - - AC/SF
RECORD DIMENSION - - - - - - - - - - - - - - 100'
SCALED DIMENSION - - - - - - - - - - - - - - 100'±
MATCH LINE - - - - - - - - - 62-62
WATER - - - - - - - - - - - - - - - - -W-

CONSERVATION RESTRICTION - - - - - - - - - CR
BUILDING/STREET NO - - - - - - - - 63
RIGHT OF WAY/ACCESS - - - - - - ROW
COMMON OWNERSHIP - - - - - - -
WETLANDS - - - - - - - - - - - - -

SCALE: 1" = 100'
FEET 100 50 0 100 200 300
METERS 25 12.5 0 25 50 75

REVISED TO: JANUARY 1, 2016

PROPERTY MAPS

HAMILTON

MASSACHUSETTS

INDEX DIAGRAM

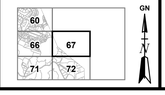

MAP NO.

67