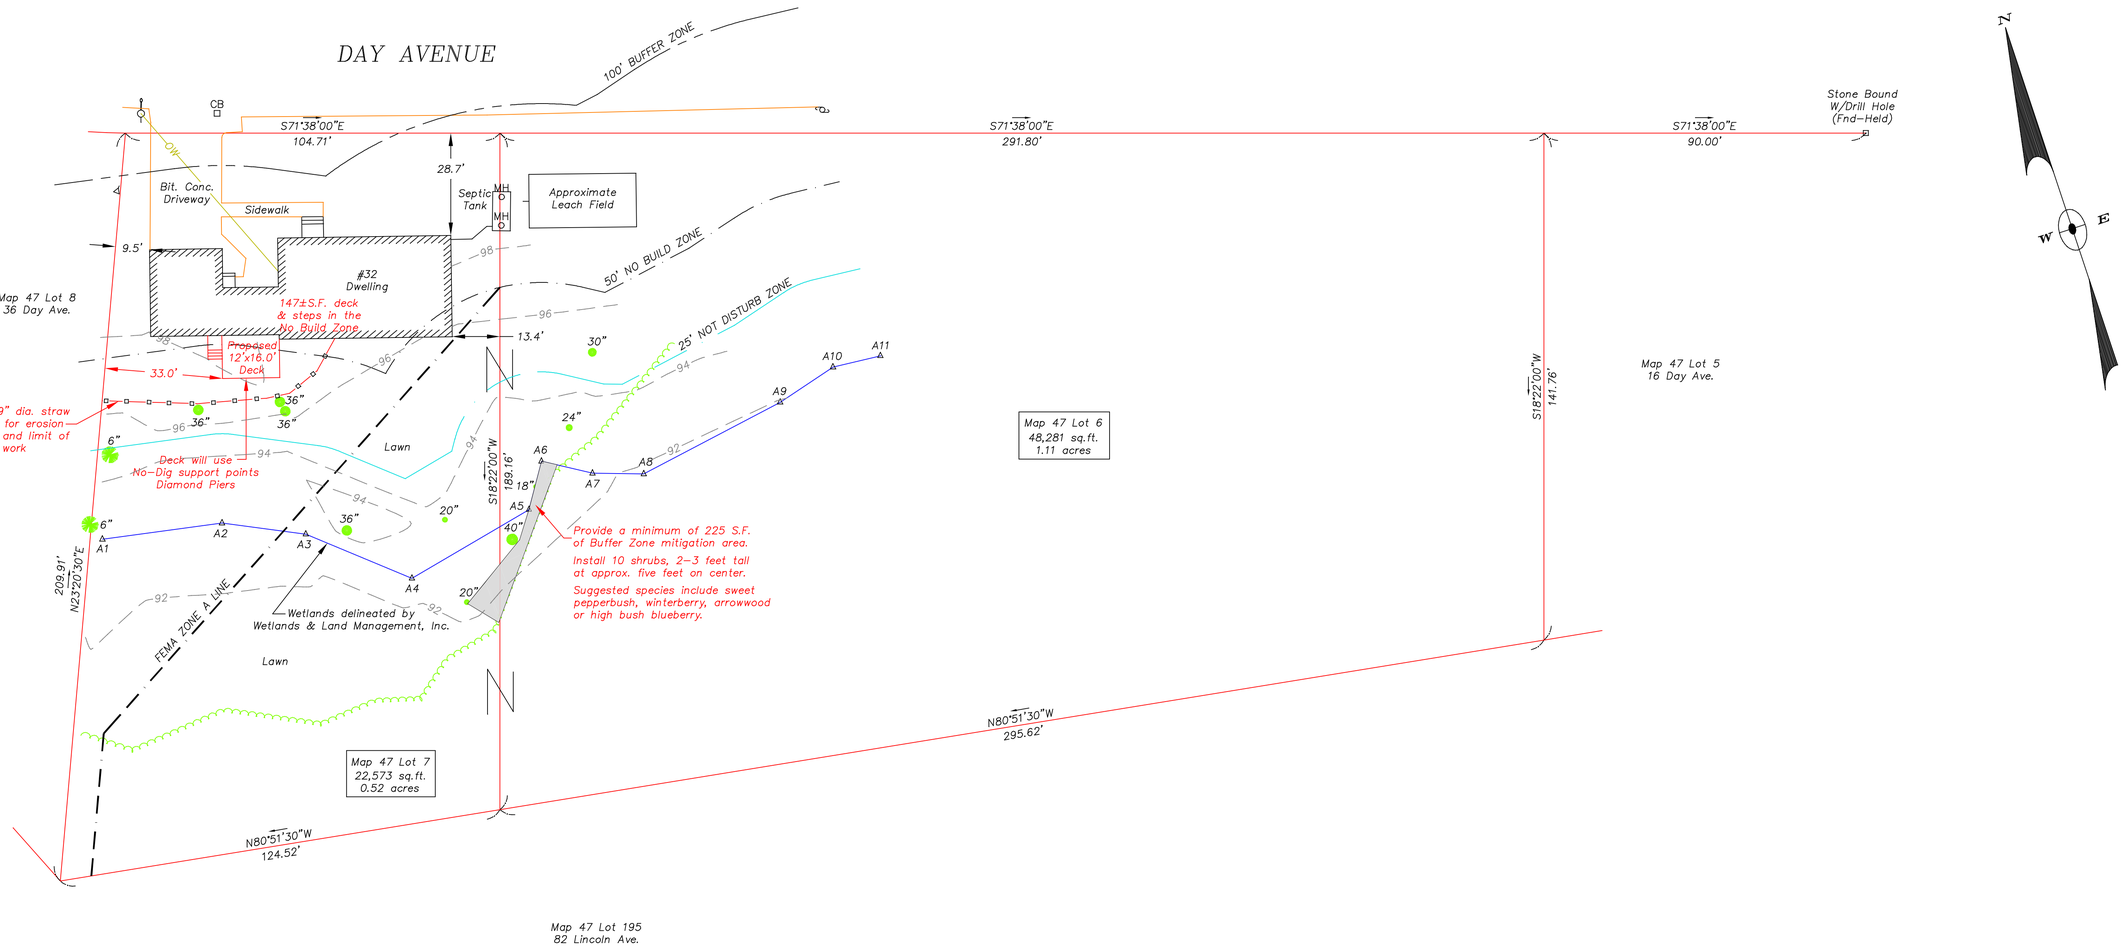

LEGEND

- CB — CATCH BASIN
- UTILITY POLE
- UTILITY POLE W/LIGHT
- GUY WIRE
- DECIDUOUS TREE
- EVERGREEN TREE
- WETLANDS
- WETLAND FLAG
- STONE BOUND
- PROPERTY LINE
- 92 — CONTOUR LINE
- TREE OR BRUSH LINE

ZONING DISTRICT – R1A

REFERENCES:

1) Deed Book 41152 Page 514
2) Plan Book 87 Plan 92
3) Plan #699 of 1958

COMMONWEALTH OF MASSACHUSETTS
VERNON J. LeBLANC
NO. 33600
REGISTERED PROFESSIONAL LAND SURVEYOR

PROPOSED PLOT PLAN
32 DAY AVENUE
SOUTH HAMILTON, MASSACHUSETTS

Prepared By
LeBlanc Survey Associates, Inc.
161 Holten Street
Danvers, MA 01923
(978) 774-6012

April 1, 2025 Scale: 1"=20'

HOR. SCALE IN FEET
0 20 50 100